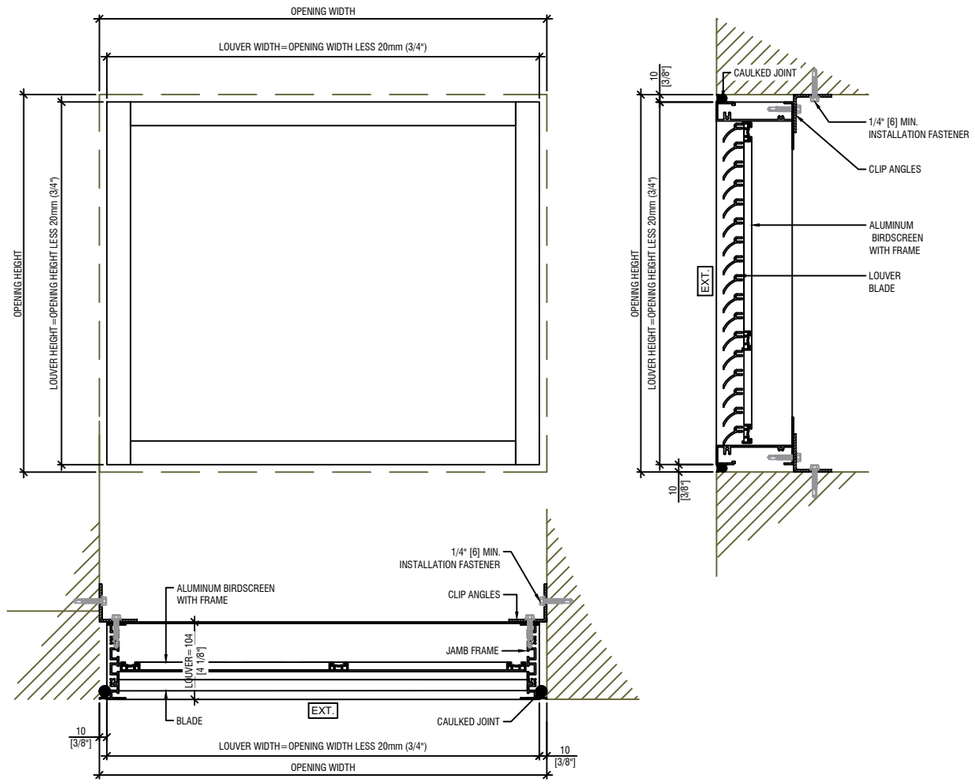

1 TYPICAL LOUVER PLAN AND ELEVATION

LOUVER SPECIFICATION:

TEN PLUS MODEL S1452 - EXTRUDED ALUMINUM LOUVER. ALL PROFILES TO BE 1.6 mm (0.062") 6063-T5 ALUMINUM ALLOY. UNLESS OTHERWISE SPECIFIED, ALL STRUCTURAL ELEMENTS TO BE DESIGNED FOR A LIVE LOAD OF 0.95 kPa (20 Lbs. PER SQ FOOT).

FINISH:

- ◯ THREE COAT 70% PVDF RESIN TO AAMA 2605 STD.
- ◯ TWO COAT 70% PVDF RESIN TO AAMA 2605 STD.
- ◯ ONE COAT THERMOSETTING RESIN TO AAMA 2603 STD.
- ◯ COLOR ANODIC
- ◯ COLOR:_____
- ◯ CLEAR ANODIZED ◯ CLASS I ◯ CLASS II
- ◯ OTHER:_____

BLANK OFF PANEL:

- ◯ 1 mm (0.040") ALUMINUM SHEET ONLY
- ◯ INSULATED / THICKNESS: _____
- ◯ EXTERIOR SHEET PAINTED TO MATCH LOUVER

SCREENS:

- ◯ 16 mm (5/8") EXPANDED ALUMINUM MESH
- ◯ 12 mm (1/2") WELDED & REGALVANIZED STEEL MESH
- ◯ 12 mm (1/2") INTER-CRIMPED ALUMINUM WIRE
- ◯ 18 X 18 ALUMINUM MESH INSECT SCREEN
- ◯ OTHER:_____

OTHER:

- ◯ SILL FLASHING REQUIRED
- ◯ LOUVER SETBACK DIM._____
- ◯ GLAZING FRAME OPTION
- ◯ FLANGE FRAME OPTION
- ◯ _____
- ◯ _____

NOTE: SOME OPTIONS MAY LEAD TO EXTRA COSTS TO THE CONTRACT. ENQUIRE WITH YOUR REP.

revisions:	
ssued for client review 2023-00-00	

TENPLUS
ARCHITECTURAL PRODUCTS LTD.
5-2333 MILLRACE COURT
MISSISSAUGA, ON L5N 1W2
TEL: 905-363-2306
FAX: 905-363-2309
WWW.TENPLUS-ONLINE.COM

PROJECT:

SPEC. SECTION:

CUSTOMER:

ARCHITECT:

TEN PLUS CONTACT:

DRAWN BY: | SCALE: AS NOTED

CHECKED BY:

DRAWING: MODEL B4450 BLOCK VENT

JOB No.

DWG No.