TYPE L6
LOUVER BLADE

TYPE A4
4" (100) AIRFOIL BLADE

TYPE A6
6" (150) AIRFOIL BLADE

TYPE A8
8" (200) AIRFOIL BLADE

TYPE C2
2 1/2" (65) ROUND BLADE

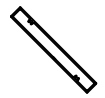

TYPE R4
4" (100) RECTANGULAR BLADE

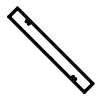

TYPE R6
6" (150) RECTANGULAR BLAD

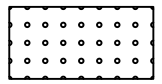

TYPE P1
PERFORATED BLADE / SHAD

BLADES TYPES

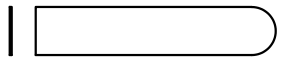

TYPE 100
ROUNDED FACE OUTRIGGER

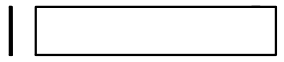

TYPE 200
STRAIGHT FACE OUTRIGGER

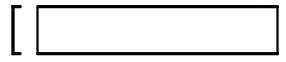

TYPE 300
CHANNEL OUTRIGGER

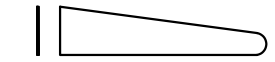

TYPE 400
TAPERED OUTRIGGER

TYPE 500
CURVED OUTRIGGER

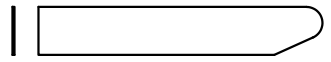

TYPE 600
BLUNT FACE OUTRIGGER

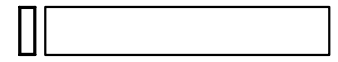

TYPE 700
RECTANGULAR TUBE OUTRIGGER

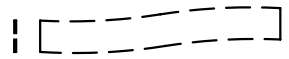

TYPE 800
CUSTOM CUT OUTRIGGER

OUTRIGGER TYPES

TYPE 10
NO FASCIA

TYPE 20
CUSTOM FORMED FASC

TYPE 30
ROUND FASCIA

TYPE 40
RECTANGULAR FASC

TYPE 50
BULLNOSE FASC

TYPE 60
CHANNEL FASC

FASCIA TYPES

OUTRIGGER TYPE
BLADE TYPE | FASCIA TYPE

MODEL A6-200-40

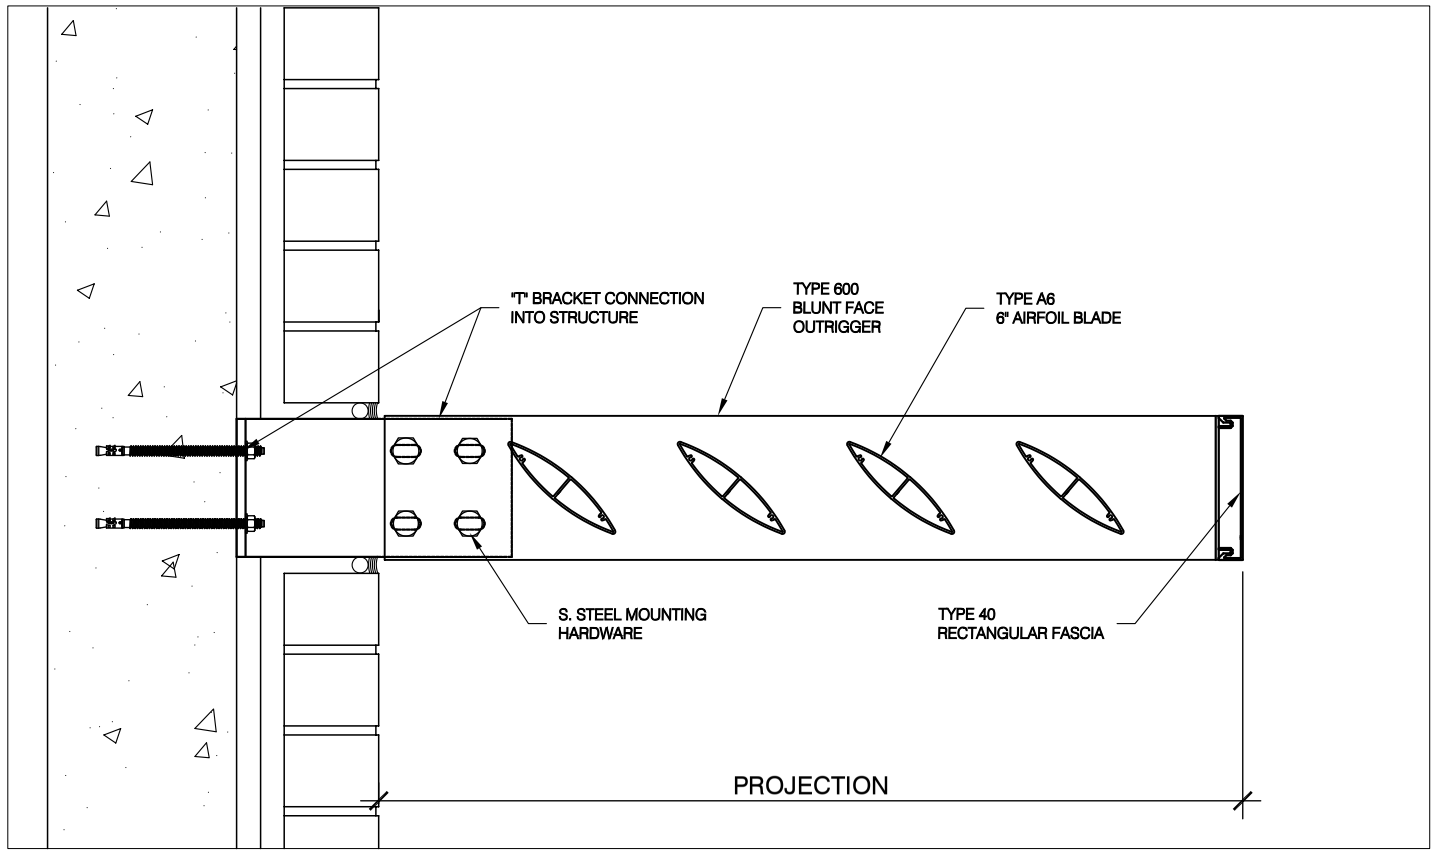

MODEL A6-600-40 CROSS SECTION

NOTE:
THE CONNECTION DETAILS HEREIN ARE EXAMPLES. ALL CONNECTIONS ARE DESIGNED AND ENGINEERED TO PROJECT CONDITIONS

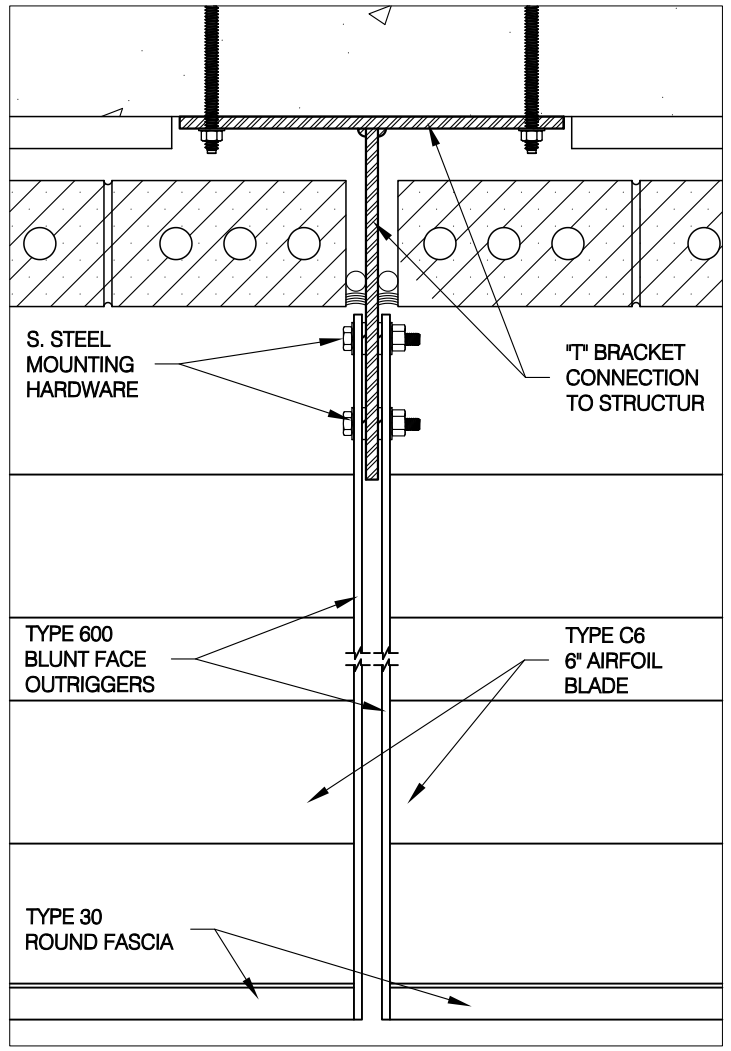

PLAN AT "T" BRACKET CONNECTION

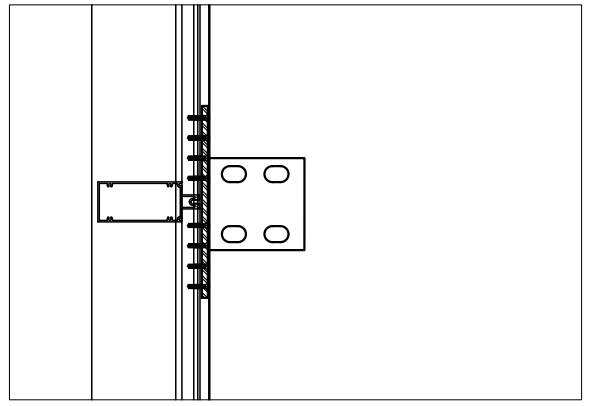

CONNECTION INTO CURTAIL WALL

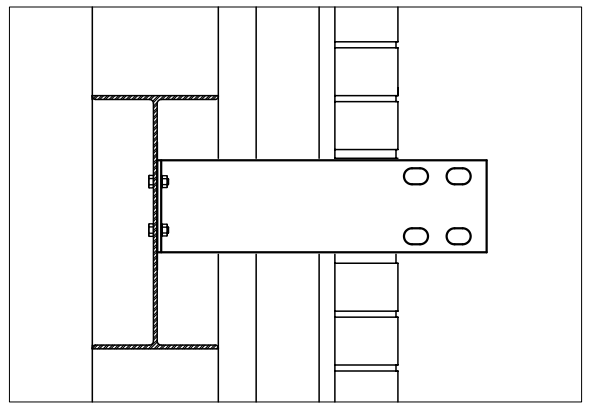

CONNECTION INTO STEEL

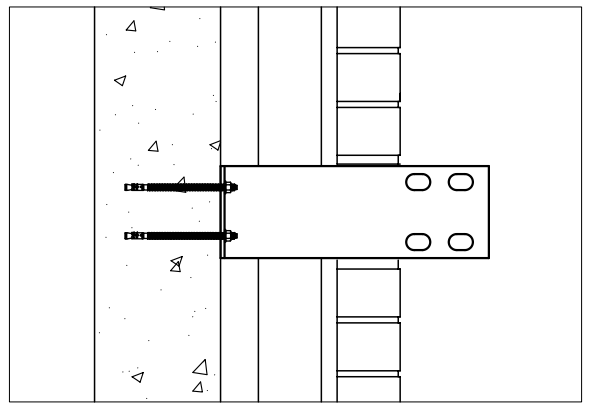

CONNECTION INTO CONCRETE

SUNSHADE MODEL
A6-200-40

EXTRUDED ALUMINUM 6" AIRFOIL BLADES, FLAT ALUMINUM STRAIGHT FACE OUTRIGGERS AND A RECTANGULAR FASCIA.

SUNSHADES SECTIONS TO BE ANCHORED INTO STRUCTURE WITH ALUMINUM "T" MOUNTING BRACKETS. ANCHORING HARDWARE SHALL BE S. STEEL.

ALL COMPONENTS TO BE PAINTED OR ANODIZED FINISH TO CONSULTANT'S SPECIFICATIONS.

general notes

no.	description	date

revisions:

TENPLUS
ARCHITECTURAL PRODUCTS LTD
5 - 2333 MILLRACE COURT
MISSISSAUGA, ON L5N 2M2
TEL: 905-363-2306
FAX: 905-363-2309
www.tenplus-online.com

project:

spec section:

customer:

architect:

ten plus representative:

drawing:
SUNSHADE MODEL
A6-200-40

scale:
date:
drawn by: TEN PLUS
checked by:
project no.
sheet no.
TP1