TYPE L6
LOUVER BLADE

TYPE A4
4" (100) AIRFOIL BLADE

TYPE A6
6" (150) AIRFOIL BLADE

TYPE A8
8" (200) AIRFOIL BLADE

TYPE C2
2 1/2" (65) ROUND BLADE

TYPE R4
4" (100) RECTANGULAR BLAD

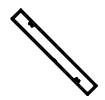

TYPE R6
6" (150) RECTANGULAR BLAD

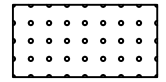

TYPE P1
PERFORATED BLADE / SHAD

TYPE S3
3" (75) SQUARE BLADE

## BLADES TYPES

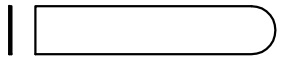

TYPE 100
ROUNDED FACE OUTRIGGER

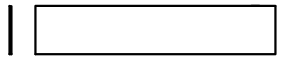

TYPE 200
STRAIGHT FACE OUTRIGGER

TYPE 300
CHANNEL OUTRIGGER

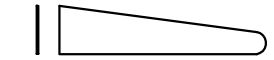

TYPE 400
TAPERED OUTRIGGER

TYPE 500
CURVED OUTRIGGER

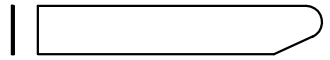

TYPE 600
BLUNT FACE OUTRIGGER

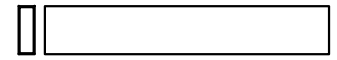

TYPE 700
RECTANGULAR TUBE OUTRIGGER

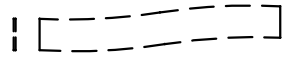

TYPE 800
CUSTOM CUT OUTRIGGER

## OUTRIGGER TYPES

TYPE 10
NO FASCIA

TYPE 20
CUSTOM FORMED FASC

TYPE 30
ROUND FASCI

TYPE 40
RECTANGULAR FASC

TYPE 50
BULLNOSE FASC

TYPE 60
CHANNEL FASC

## FASCIA TYPES

OUTRIGGER TYPE
BLADE TYPE | FASCIA TYPE

# MODEL S3-200-40

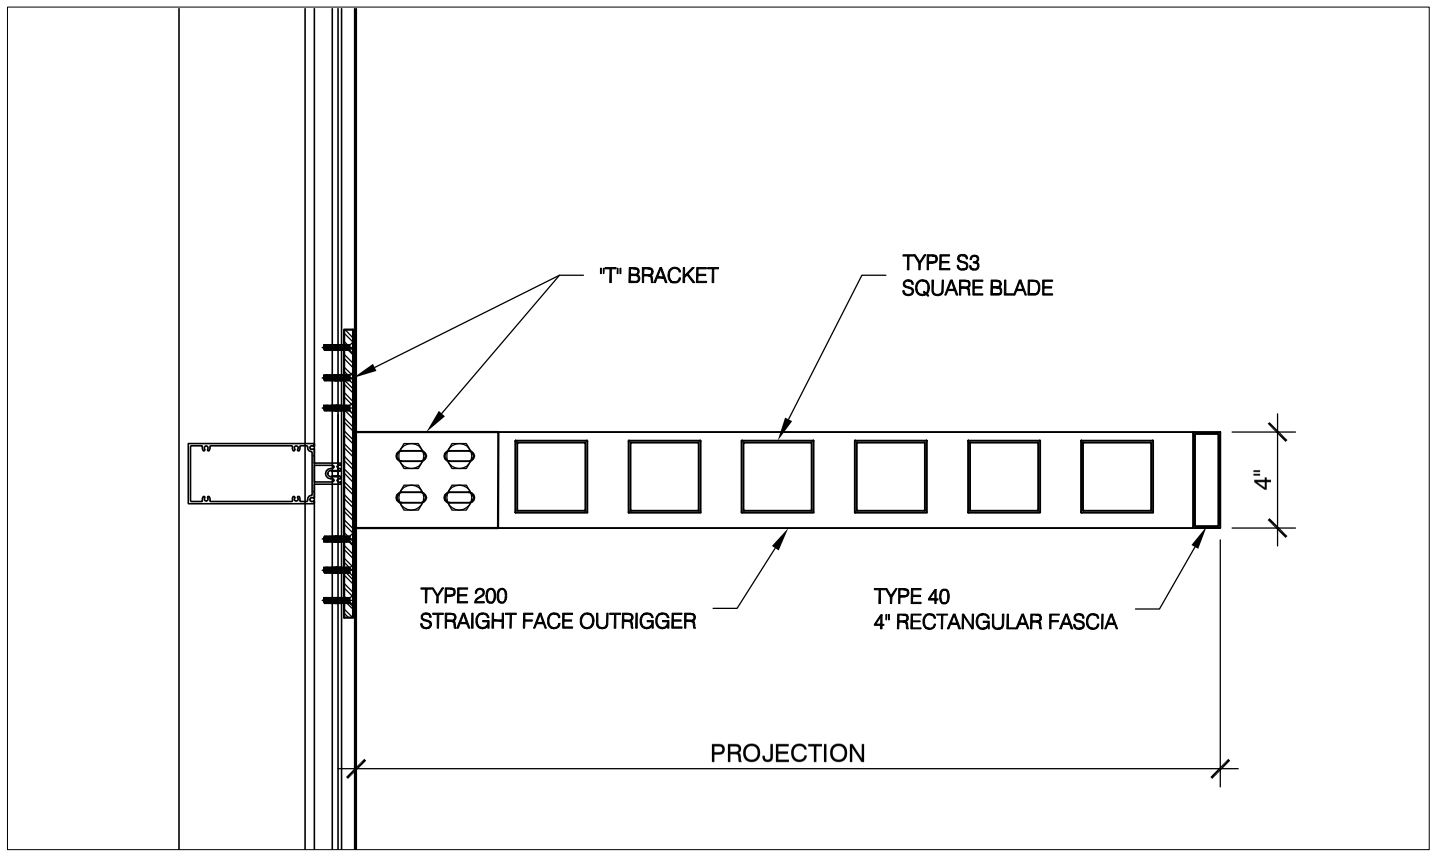


MODEL A6-600-30 CROSS SECTION

NOTE:
THE CONNECTION DETAILS HEREIN ARE EXAMPLES. ALL CONNECTIONS ARE DESIGNED AND ENGINEERED TO PROJECT CONDITIONS

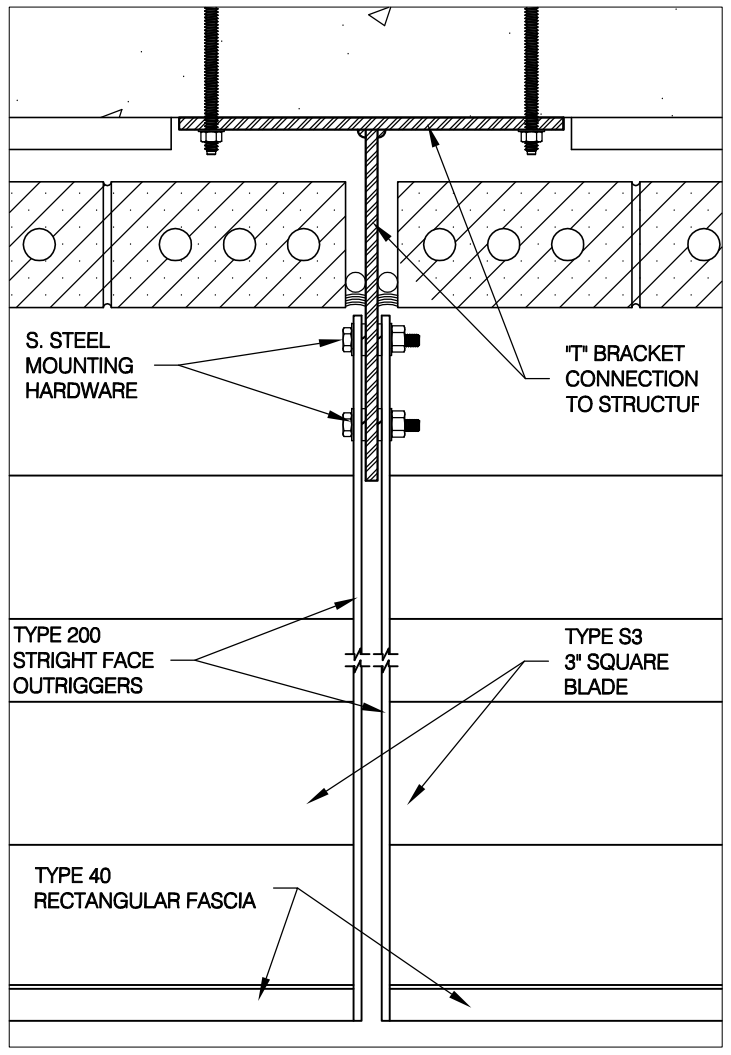


PLAN AT "T" BRACKET CONNECTION

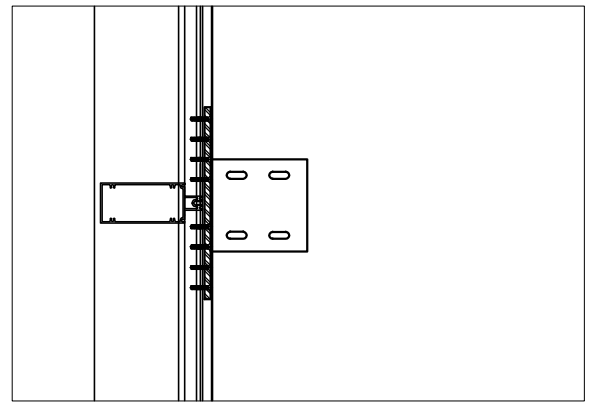

CONNECTION INTO CURTAIL WALL

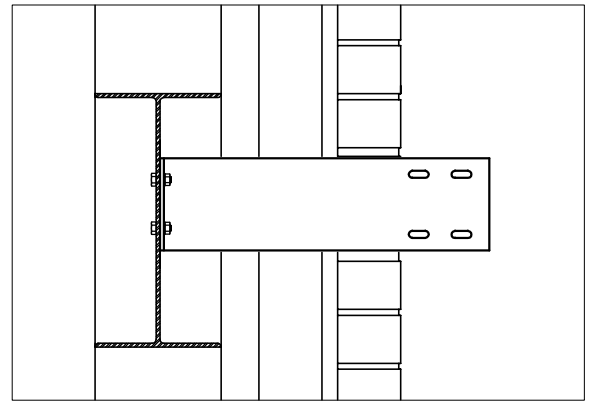

CONNECTION INTO STEEL

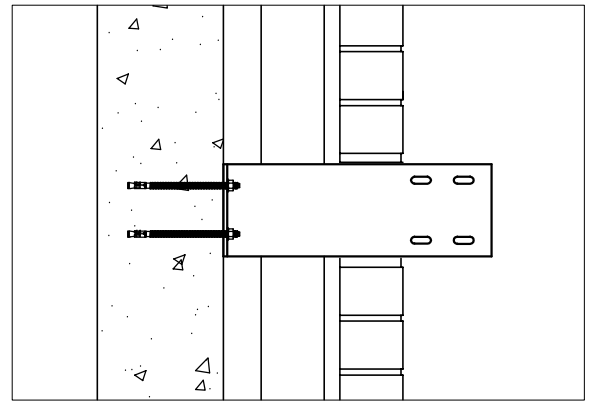

CONNECTION INTO CONCRETE

SUNSHADE MODEL
S3-200-40

EXTRUDED ALUMINUM 3" SQUARE BLADES, FLAT ALUMINUM STRAIGHT FACE OUTRIGGERS AND A RECTANGULAR FASCIA.

SUNSHADES SECTIONS TO BE ANCHORED INTO STRUCTURE WITH ALUMINUM "T" MOUNTING BRACKETS. ANCHORING HARDWARE SHALL BE S. STEEL.

ALL COMPONENTS TO BE PAINTED OR ANODIZED FINISH TO CONSULTANT'S SPECIFICATIONS.

general notes

| no. | description | date |
|---|---|---|
| | | |
| | | |
| | | |

revisions:

TENPLUS
ARCHITECTURAL PRODUCTS LTD
26 - 6535 MILLCREEK DRIVE
MISSISSAUGA, ON L5N 2M2
TEL: 905-363-2306
FAX: 905-363-2309
www.tenplus-online.com

project:

spec section:

customer:

architect:

ten plus
representative:

drawing:
SUNSHADE MODEL
S3-200-40

scale:
date:
drawn by: TEN PLUS
checked by:
project no.
sheet no.
TP1